3 BEDROOM - PLAN 'A'

3,960 Total Heated Square Feet

KENWOOD

SHARON LANE

HM PROPERTIES

REAL ESTATE

a JIM GROSS COMPANY development

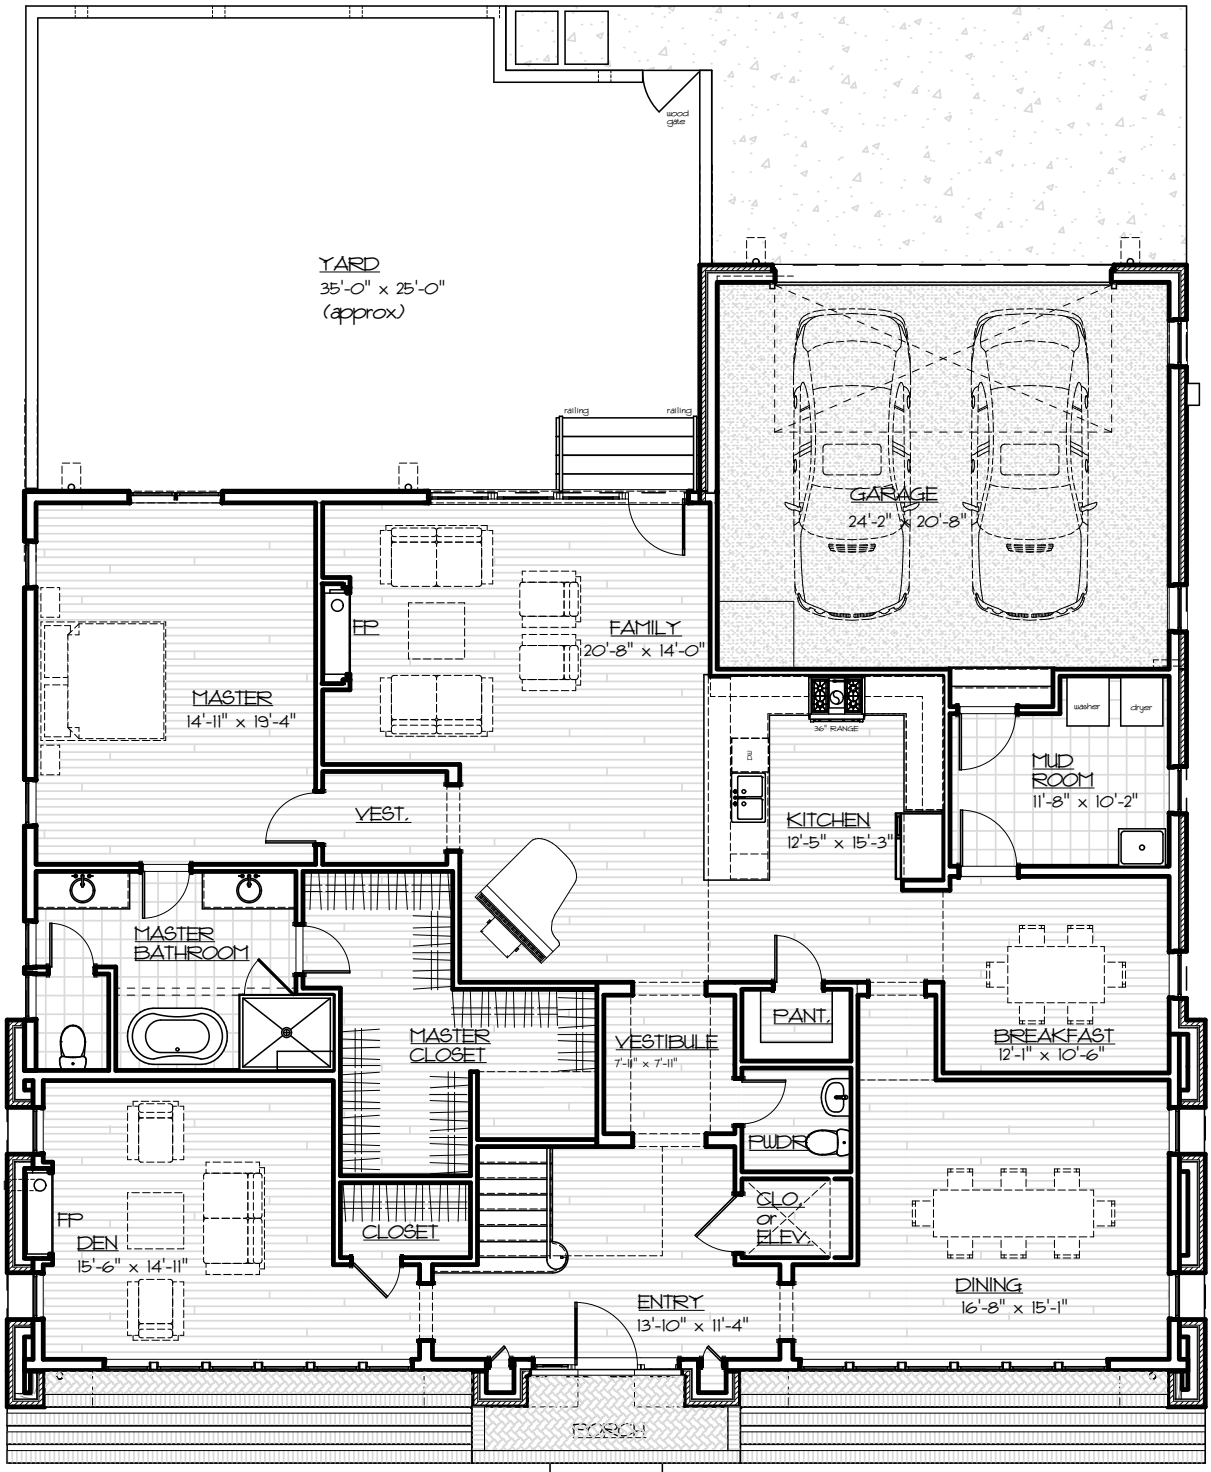

First Floor Plan

2,713 Square Feet

not to scale

3 BEDROOM-PLAN 'A'

KENWOOD

SHARON LANE

All images are schematic. Design and materials are subject to modification. All furnishings are suggested and not included.
All dimensions are approximate. All square footages should be verified by appraisal.

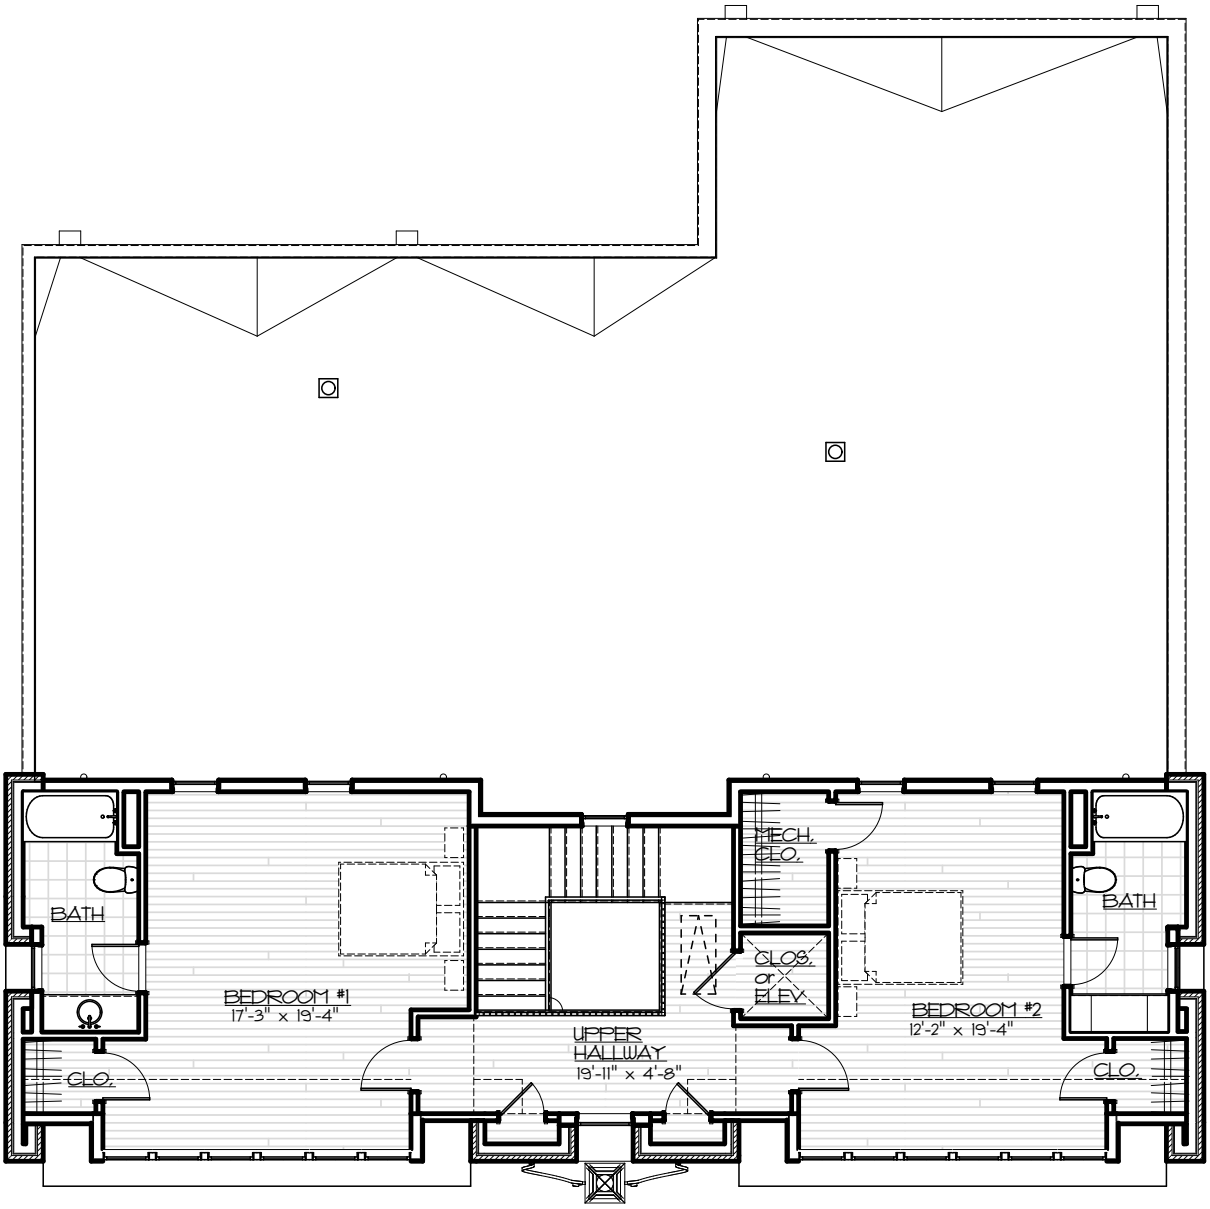

Second Floor Plan

1,247 Square Feet

not to scale

3 BEDROOM-PLAN 'A'

KENWOOD

SHARON LANE

All images are schematic. Design and materials are subject to modification. All furnishings are suggested and not included.
All dimensions are approximate. All square footages should be verified by appraisal.